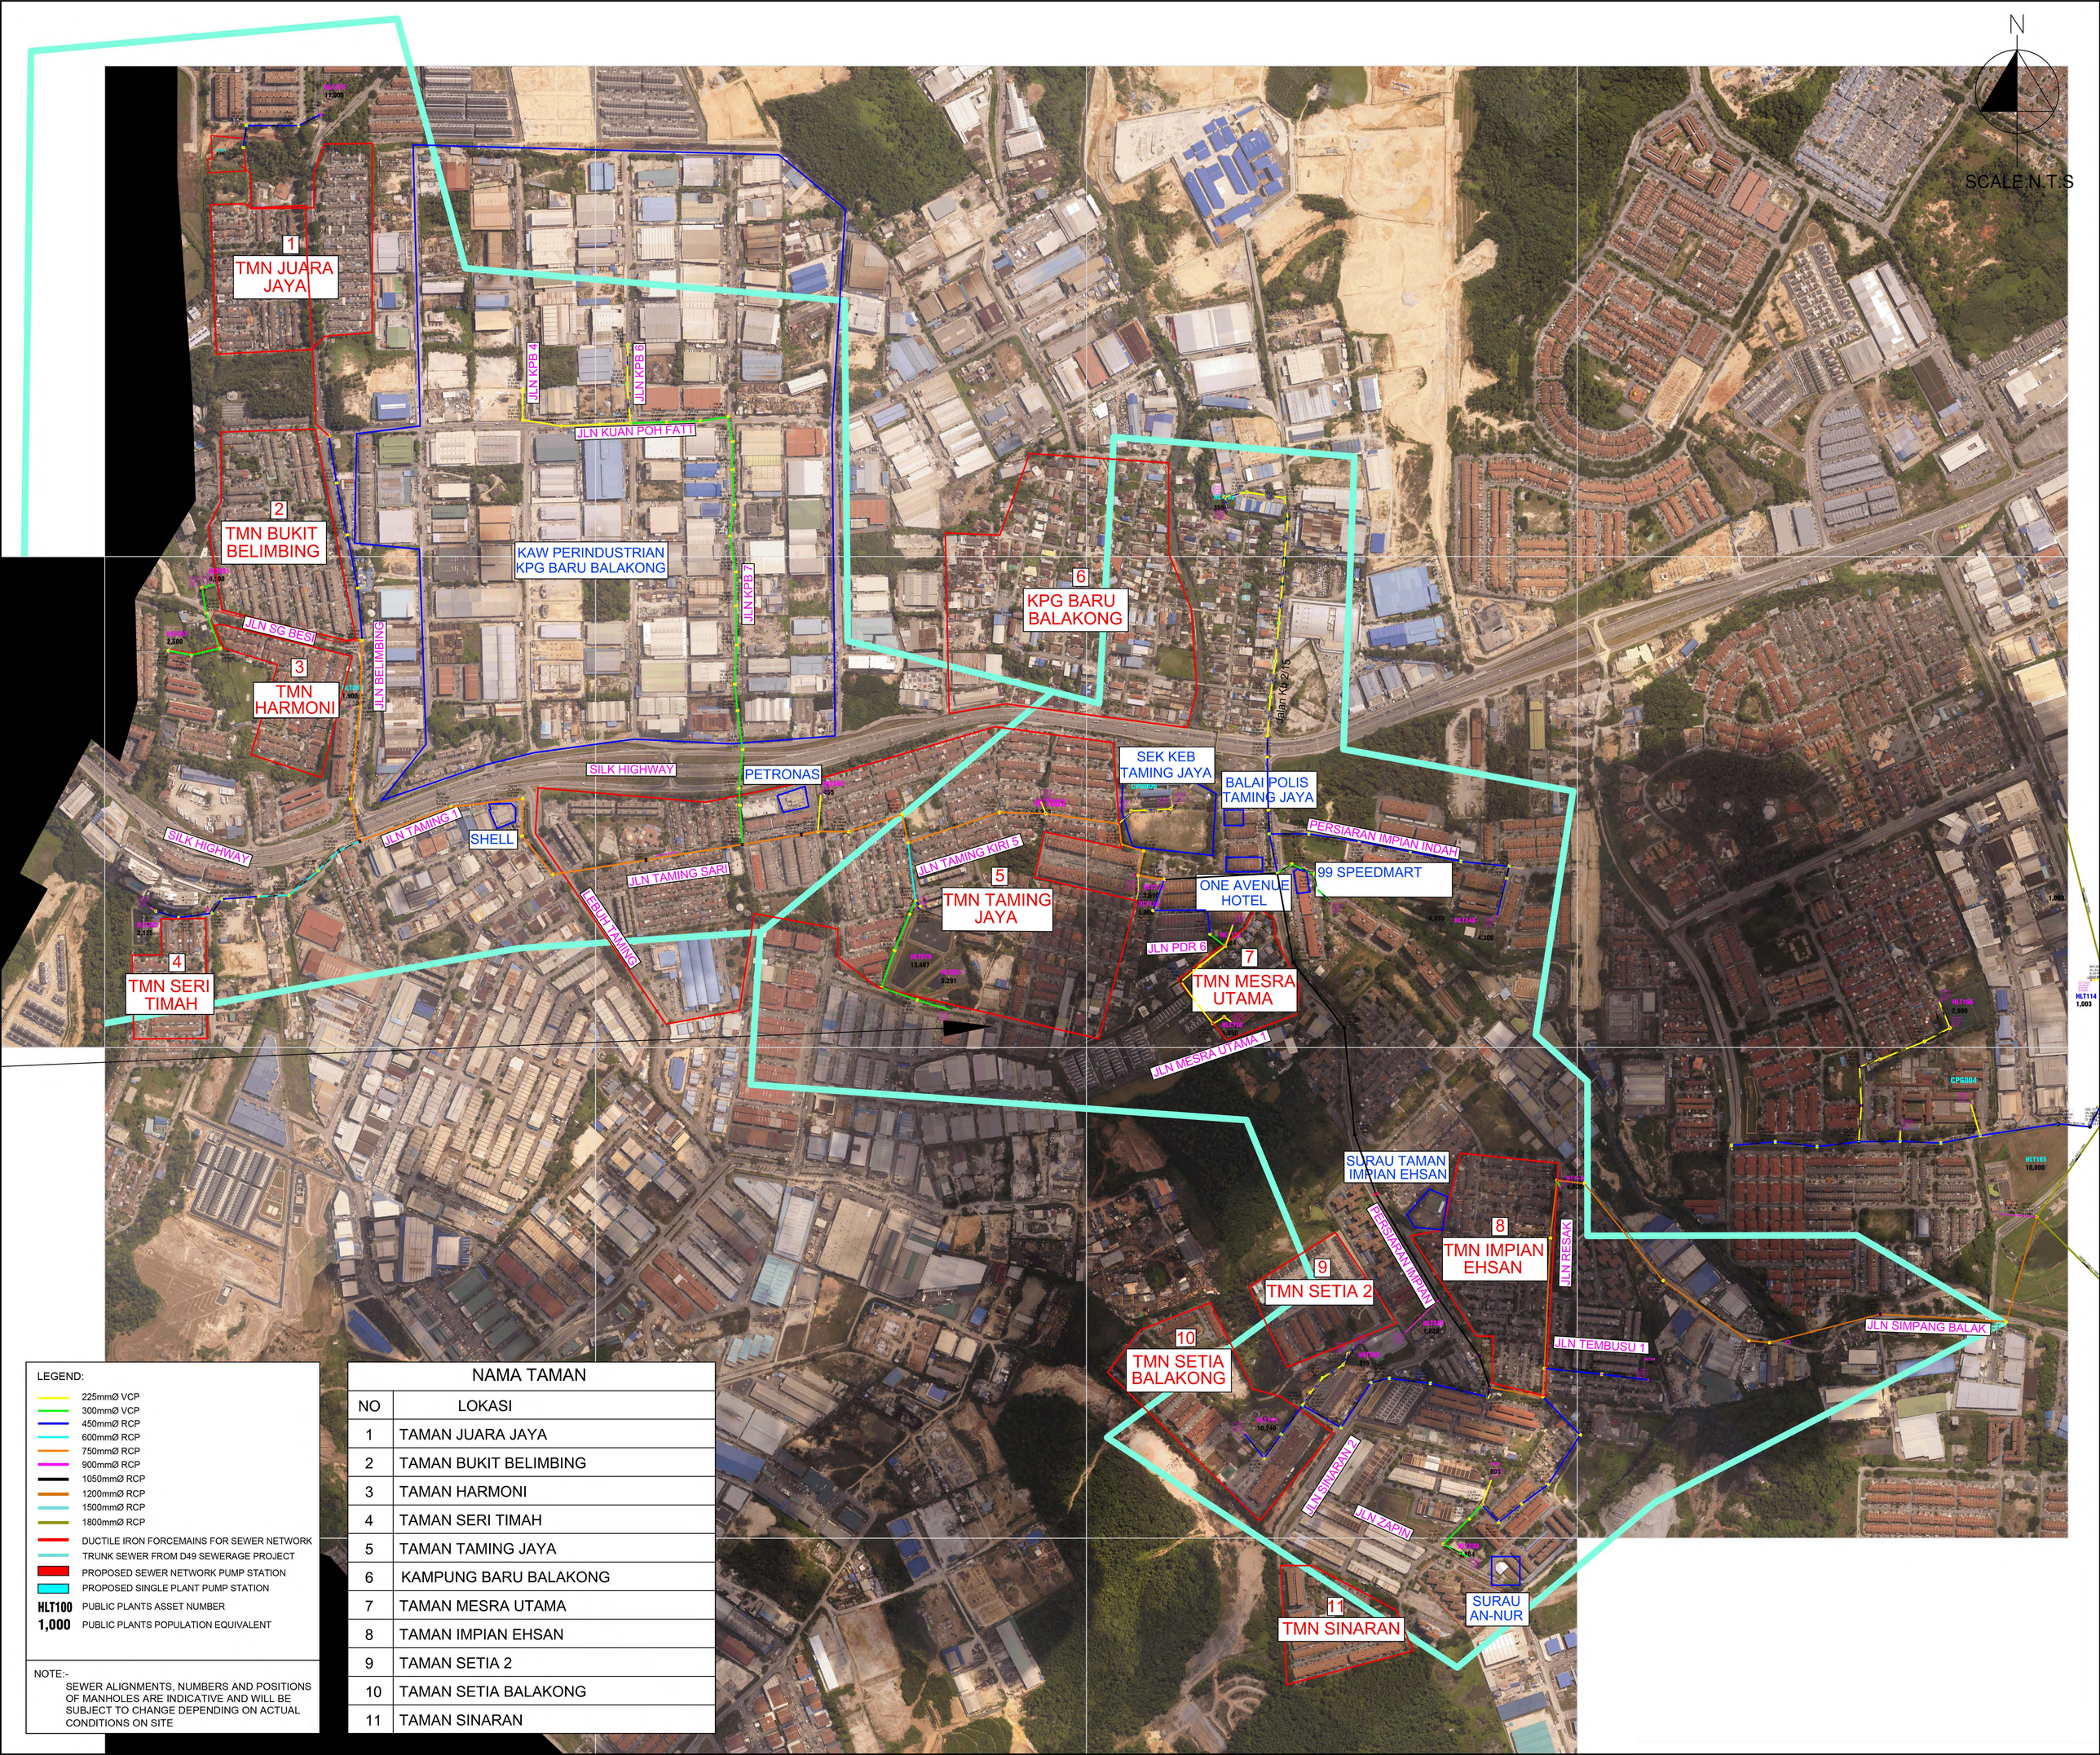

LEGEND:

- 225mmØ VCP
- 300mmØ VCP
- 450mmØ RCP
- 600mmØ RCP
- 750mmØ RCP
- 900mmØ RCP
- 1050mmØ RCP
- 1200mmØ RCP
- 1500mmØ RCP
- 1800mmØ RCP
- DUCTILE IRON FORCEMAINS FOR SEWER NETWORK
- TRUNK SEWER FROM D49 SEWERAGE PROJECT
- PROPOSED SEWER NETWORK PUMP STATION
- PROPOSED SINGLE PLANT PUMP STATION
- HLT100 PUBLIC PLANTS ASSET NUMBER
- 1,000 PUBLIC PLANTS POPULATION EQUIVALENT

NOTE:-
SEWER ALIGNMENTS, NUMBERS AND POSITIONS OF MANHOLES ARE INDICATIVE AND WILL BE SUBJECT TO CHANGE DEPENDING ON ACTUAL CONDITIONS ON SITE

NAMA TAMAN

NO	LOKASI
1	TAMAN JUARA JAYA
2	TAMAN BUKIT BELIMBING
3	TAMAN HARMONI
4	TAMAN SERI TIMAH
5	TAMAN TAMING JAYA
6	KAMPUNG BARU BALAKONG
7	TAMAN MESRA UTAMA
8	TAMAN IMPIAN EHSAN
9	TAMAN SETIA 2
10	TAMAN SETIA BALAKONG
11	TAMAN SINARAN