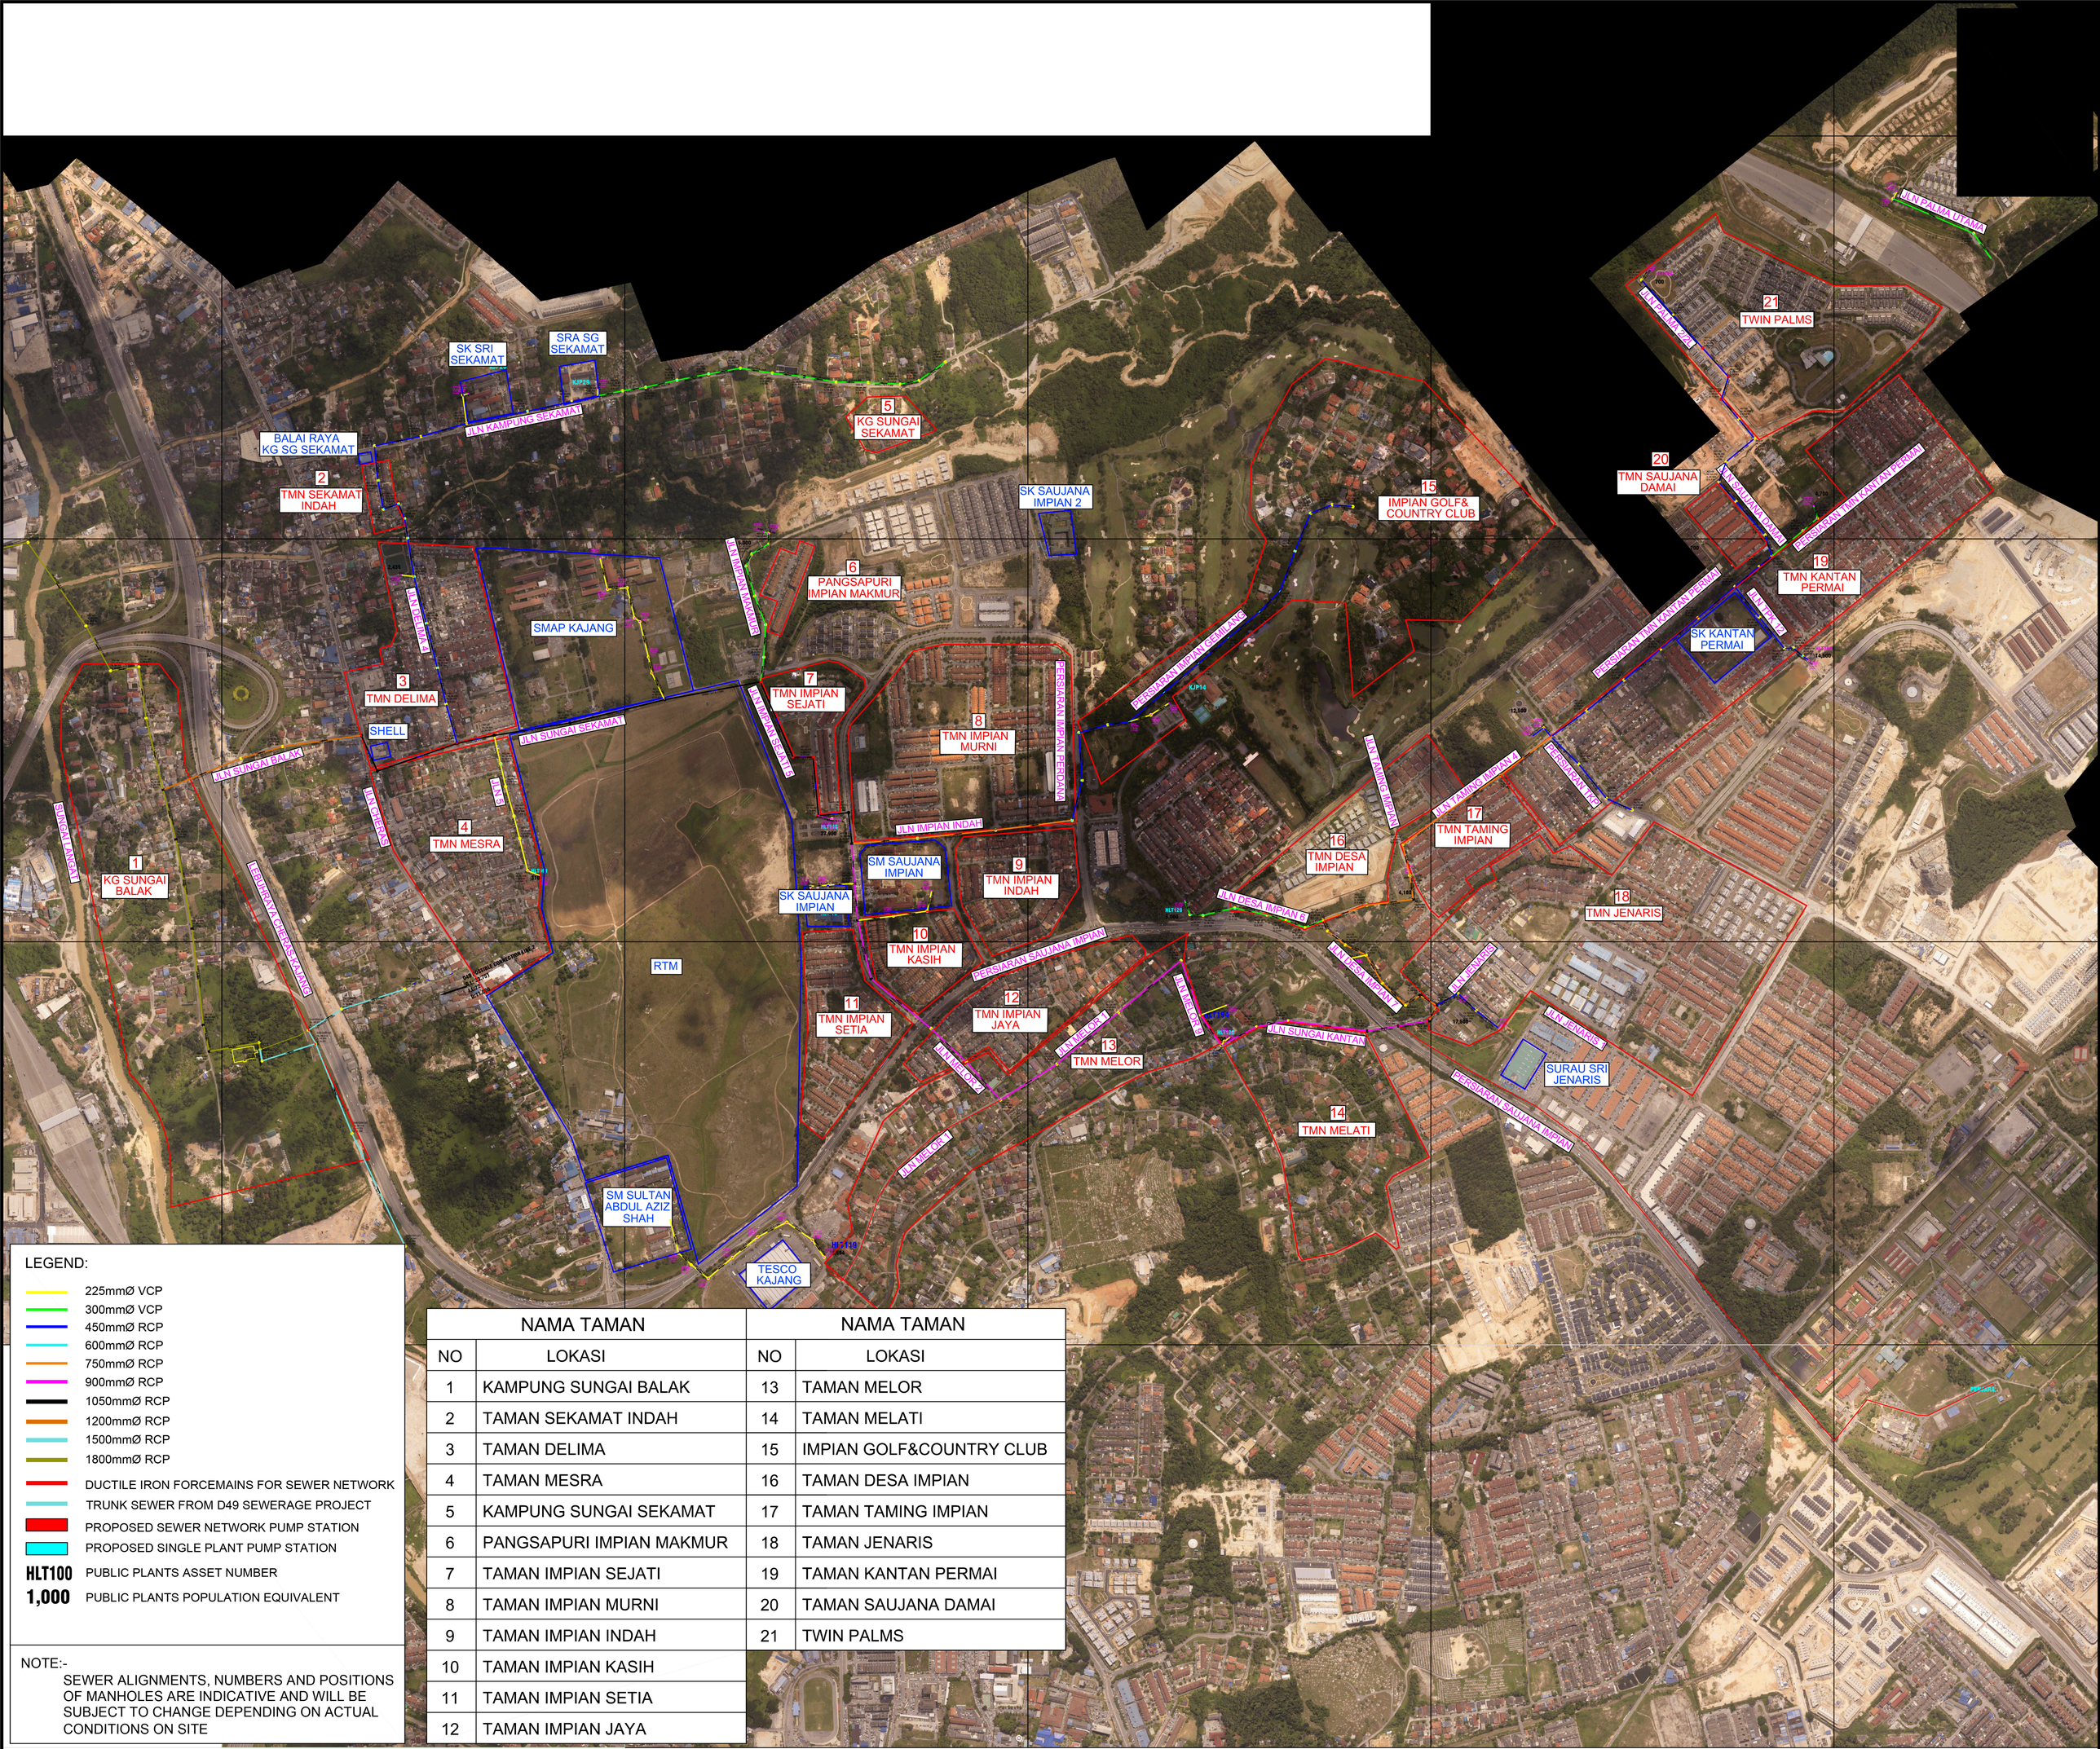

LEGEND:

- 225mmØ VCP
- 300mmØ VCP
- 450mmØ RCP
- 600mmØ RCP
- 750mmØ RCP
- 900mmØ RCP
- 1050mmØ RCP
- 1200mmØ RCP
- 1500mmØ RCP
- 1800mmØ RCP
- DUCTILE IRON FORCEMAINS FOR SEWER NETWORK
- TRUNK SEWER FROM D49 SEWERAGE PROJECT
- PROPOSED SEWER NETWORK PUMP STATION
- PROPOSED SINGLE PLANT PUMP STATION
- HLT100 PUBLIC PLANTS ASSET NUMBER
- 1,000 PUBLIC PLANTS POPULATION EQUIVALENT

NOTE:-

SEWER ALIGNMENTS, NUMBERS AND POSITIONS OF MANHOLES ARE INDICATIVE AND WILL BE SUBJECT TO CHANGE DEPENDING ON ACTUAL CONDITIONS ON SITE

NAMA TAMAN		NAMA TAMAN	
NO	LOKASI	NO	LOKASI
1	KAMPUNG SUNGAI BALAK	13	TAMAN MELOR
2	TAMAN SEKAMAT INDAH	14	TAMAN MELATI
3	TAMAN DELIMA	15	IMPIAN GOLF&COUNTRY CLUB
4	TAMAN MESRA	16	TAMAN DESA IMPIAN
5	KAMPUNG SUNGAI SEKAMAT	17	TAMAN TAMING IMPIAN
6	PANGSAPURI IMPIAN MAKMUR	18	TAMAN JENARIS
7	TAMAN IMPIAN SEJATI	19	TAMAN KANTAN PERMAI
8	TAMAN IMPIAN MURNI	20	TAMAN SAUJANA DAMAI
9	TAMAN IMPIAN INDAH	21	TWIN PALMS
10	TAMAN IMPIAN KASIH		
11	TAMAN IMPIAN SETIA		
12	TAMAN IMPIAN JAYA		